KEY

1 denotes car parking numbering relating to proposed development

denotes hard landscaping (subject to further landscape design and LA approval)

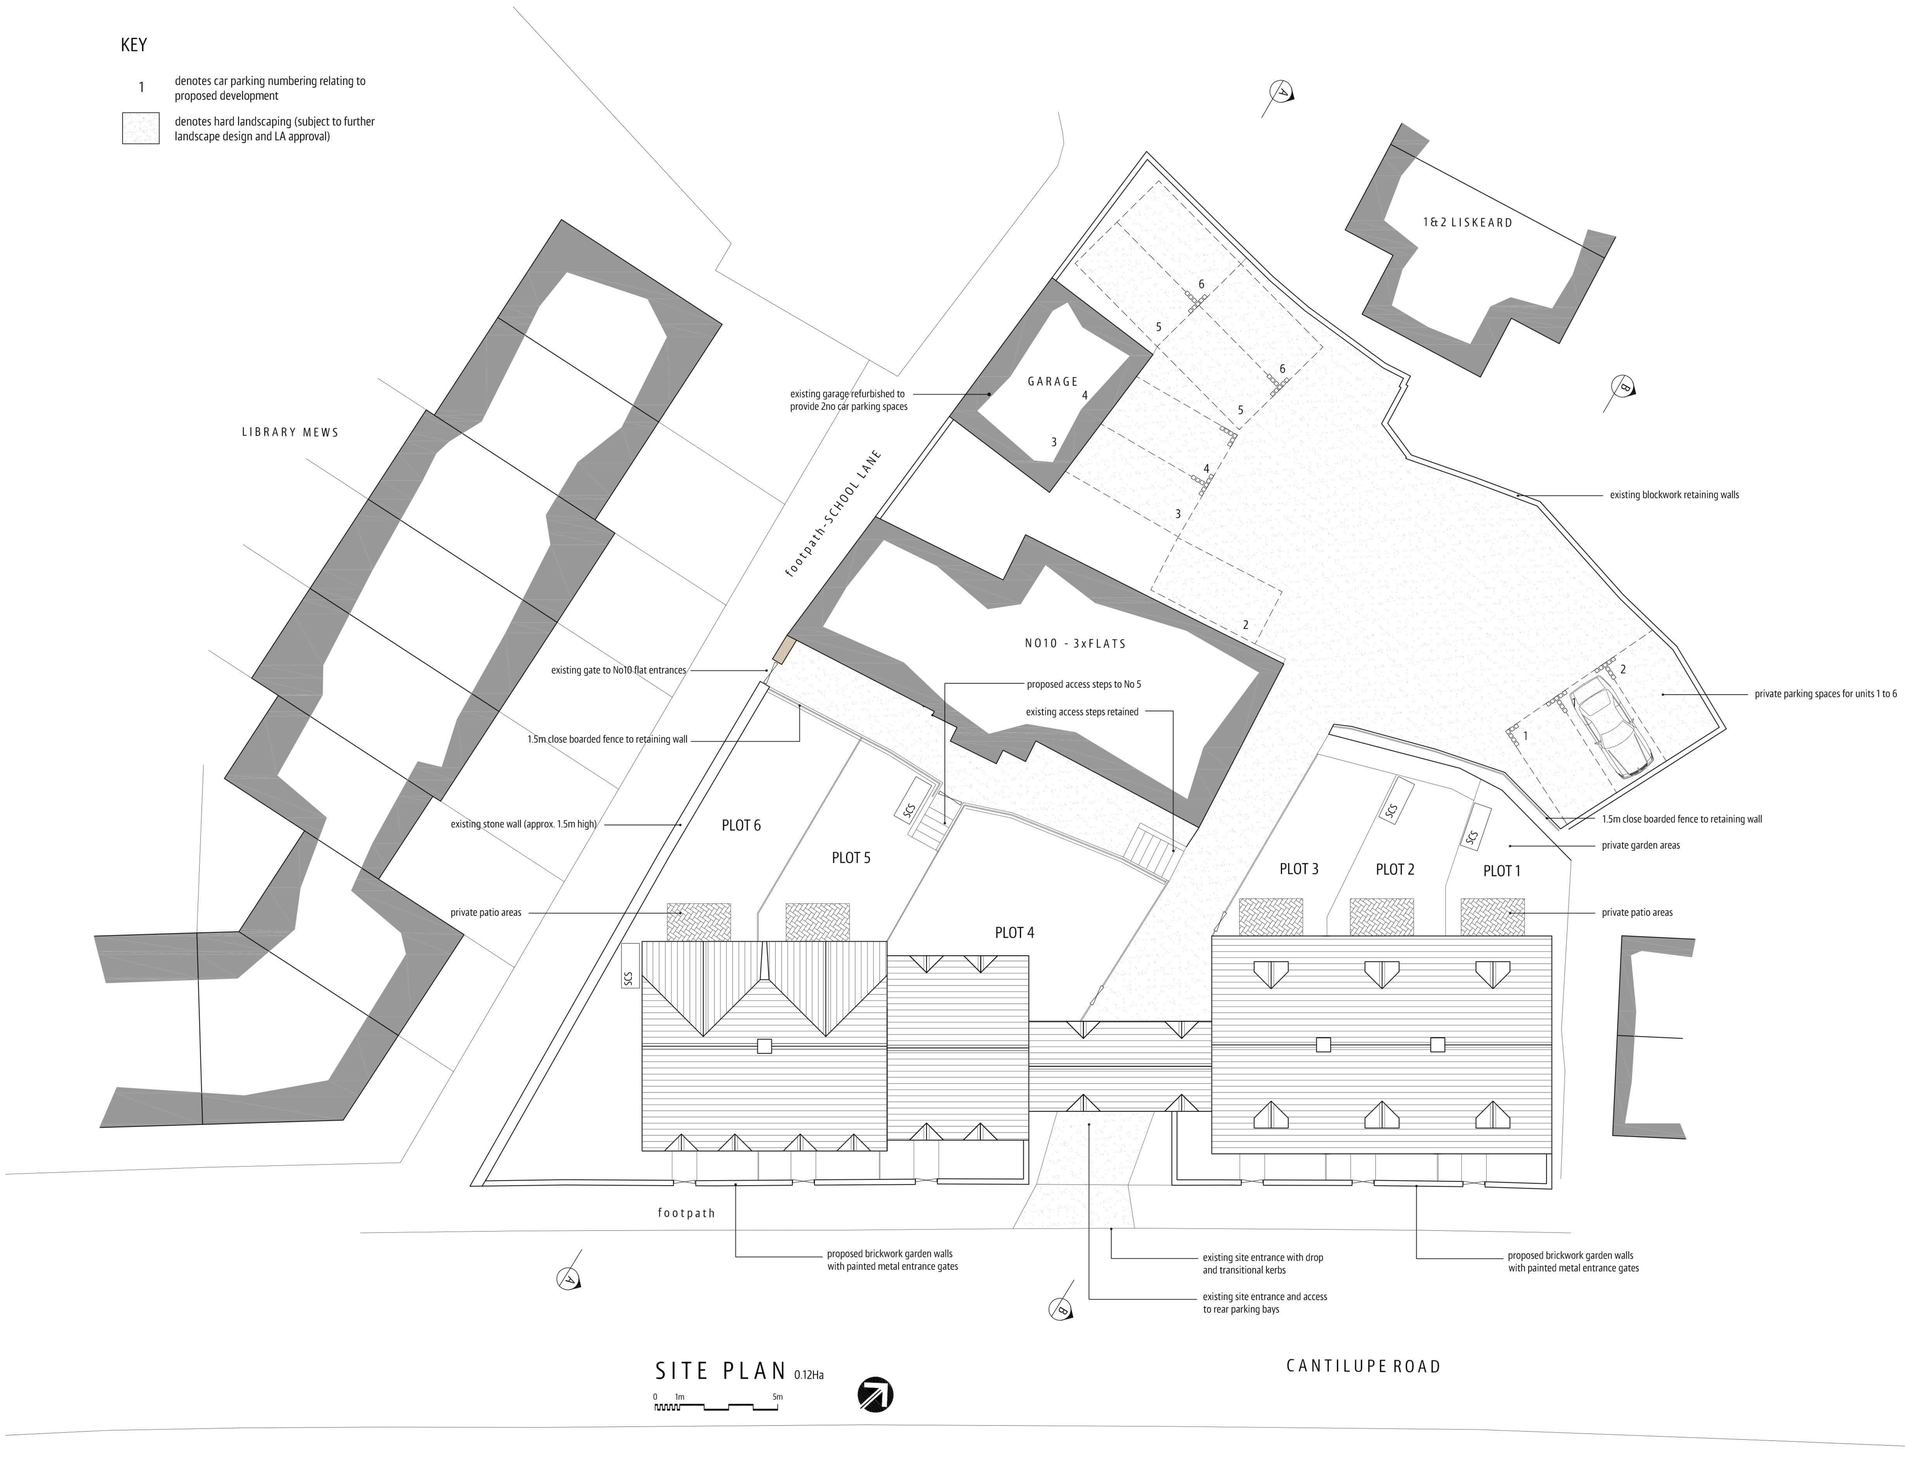

SITE PLAN 0.12Ha

0 1m 5m

Ordnance Survey (c) Crown Copyright 2014. All rights reserved. Licence number 100022432

SITE LOCATION PLAN 1:1250

HDP
HEREFORDSHIRE DESIGN PARTNERSHIP

all dimensions must be checked on site and not scaled from this drawing
for use in precise named location only
drawing remains copyright of the author

revision notes Rev A - Parking arrangements amended

client
MR M URSELL
project
SITE AT CANTILUPE ROAD
ROSS-ON-WYE, HFDS HR9 7AN
drawing
PROPOSED SITE PLANS

date
02/09/2015
scale
1:125 & 1:1250 @ A1
drawing no.
448-PL01 rev A

100 Chase Road
Ross-on-Wye
Herefordshire
HR9 5JH

t . 07966 686297
e . info@hdparchitecture.co.uk
w. www.hdparchitecture.co.uk